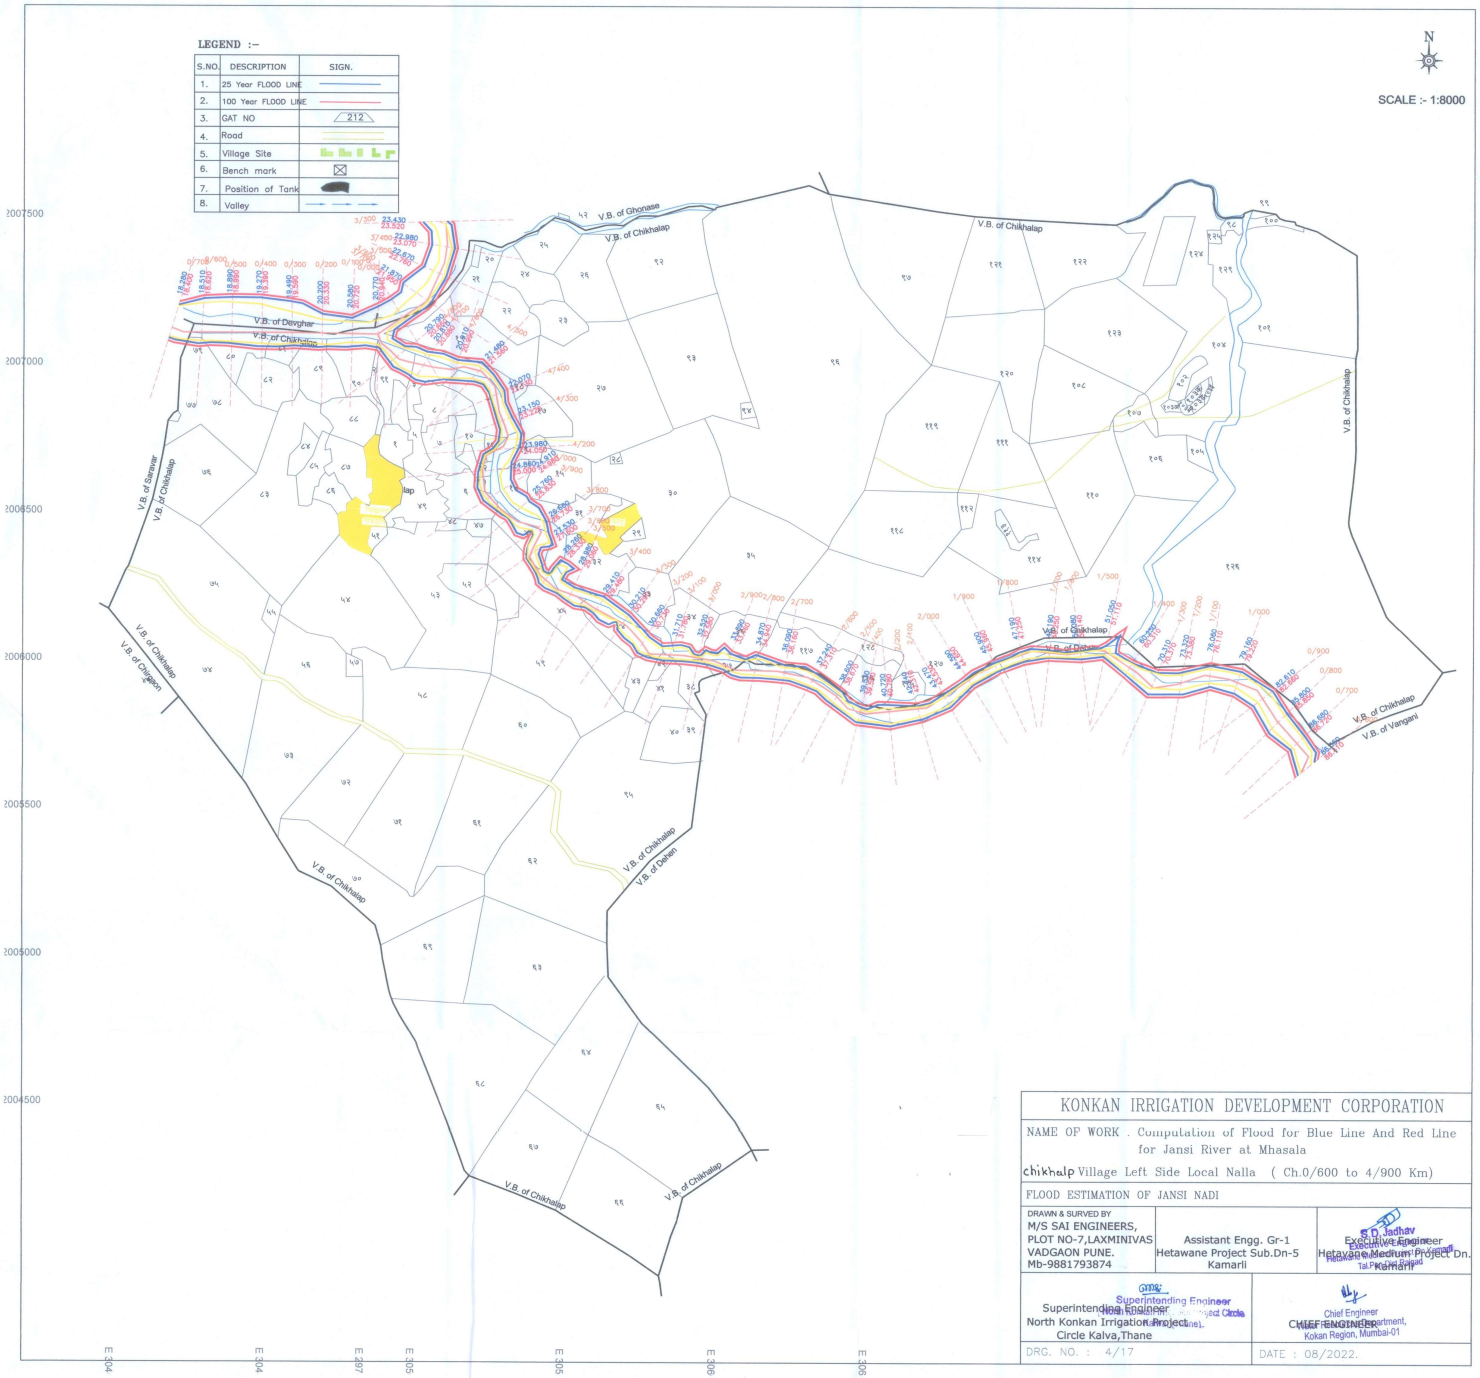


KONKAN IRRIGATION DEVELOPMENT CORPORATION

NAME OF WORK . Computation of Flood for Blue Line And Red Line for Jansi River at Mhasala

chikhalp Village Left Side Local Nalla ( Ch.0/600 to 4/900 Km)

FLOOD ESTIMATION OF JANSI NADI

| | | |
|---|---|---|
| DRAWN & SURVED BY<br>M/S SAI ENGINEERS,<br>PLOT NO-7,LAXMINIVAS<br>VADGAON PUNE.<br>Mb-9881793874 | Assistant Engg. Gr-1<br>Hetawane Project Sub.Dn-5<br>Kamarli | S.D. Jadhav<br>Executive Engineer<br>Hetawane Medium Project Dn.<br>Kamarli |
| Superintending Engineer<br>North Konkan Irrigation Project<br>Circle Kalva,Thane | | Chief Engineer<br>Konkan Irrigation Department,<br>Kokan Region, Mumbai-01 |
| DRG. NO. : 4/17 | | DATE : 08/2022. |