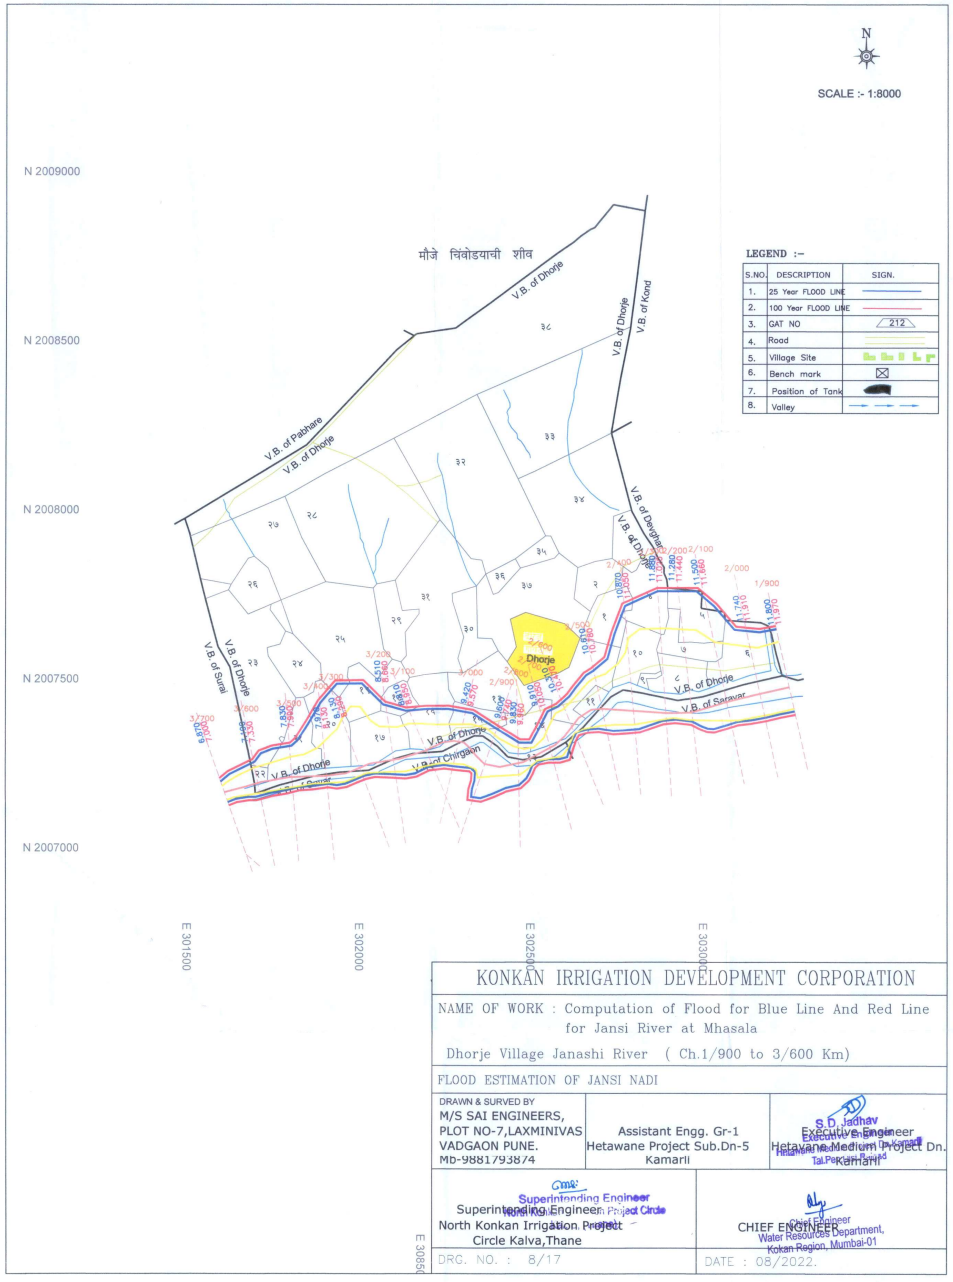

KONKAN IRRIGATION DEVELOPMENT CORPORATION

NAME OF WORK : Computation of Flood for Blue Line And Red Line for Jansi River at Mhasala

Dhorje Village Janashi River (Ch.1/900 to 3/600 Km)

FLOOD ESTIMATION OF JANSI NADI

DRAWN & SURVED BY M/S SAI ENGINEERS, PLOT NO-7,LAXMINIVAS VADGAON PUNE. Mb-9881793874	Assistant Engg. Gr-1 Hetawane Project Sub.Dn-5 Kamarli	Executive Engineer Hetawane Medium Project Dn. Kamarli
Superintending Engineer North Konkan Irrigation Project Circle Kalva,Thane		CHIEF ENGINEER
DRG. NO. : 8/17		DATE : 08/2022.